CHENNAI DISTRICT
MAMBALAM TALUK
SALIGRAMAM TOWN & VIRUGAMBAKKAM TOWN
CORRIDOR NO.4 - 17.ALWARTHIRU NAGAR
AT CHAINAGE 12691.0m

POONAMALLE BYPASS

LIGHT HOUSE

SCALE 1:1000

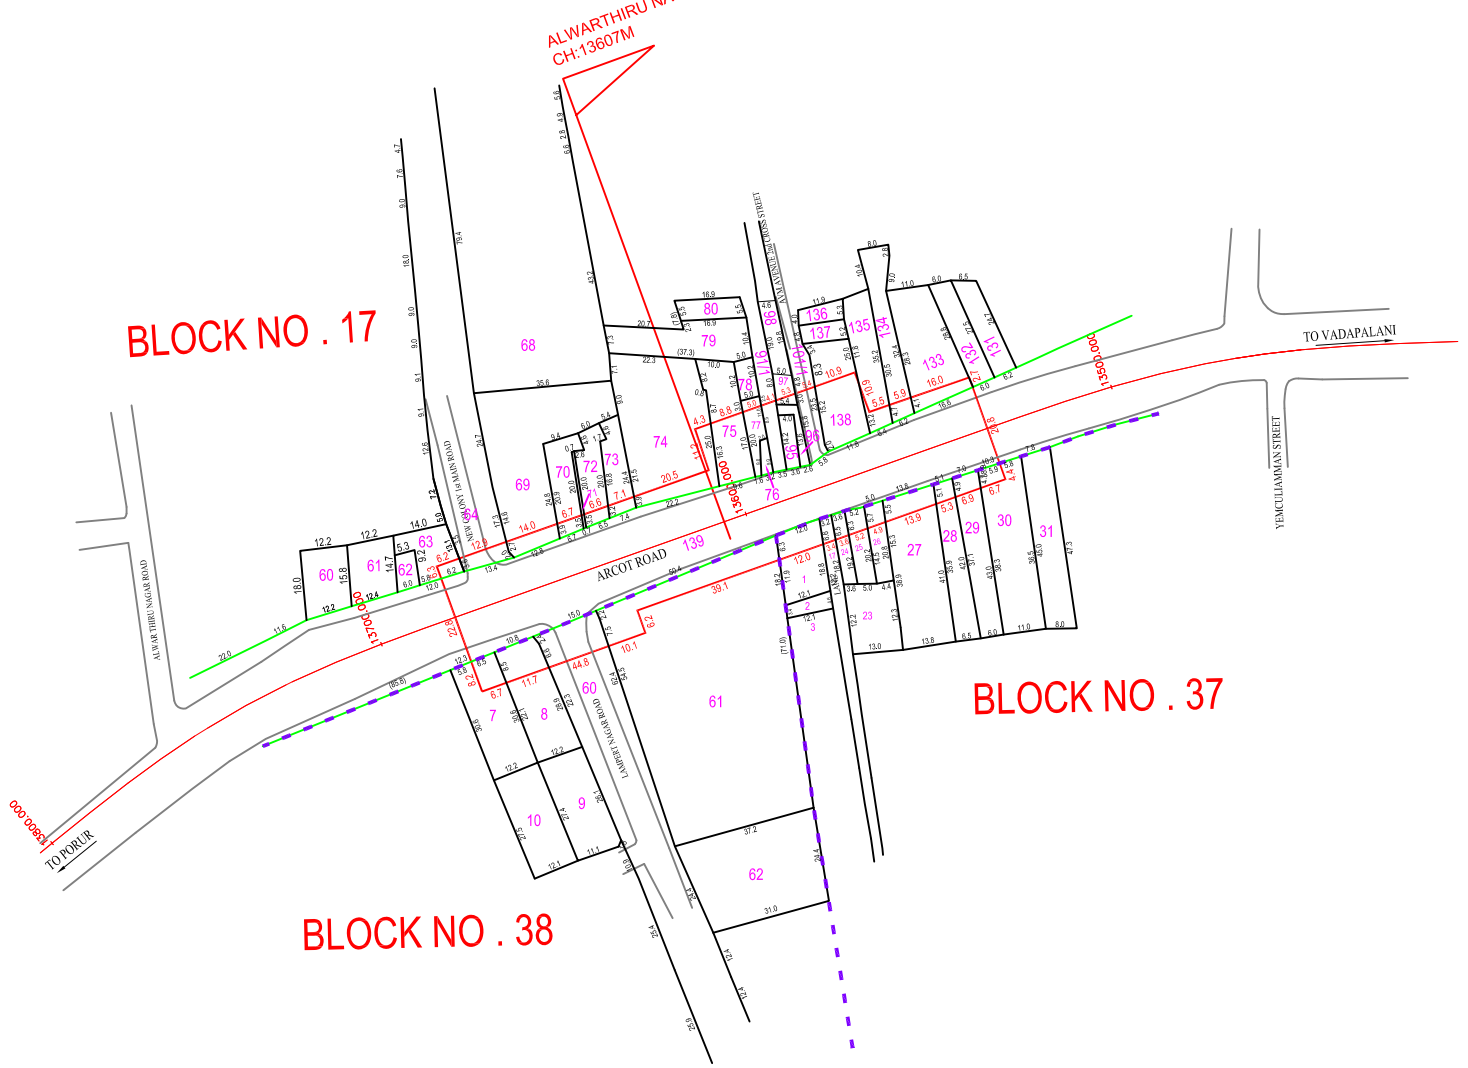

LEGEND

- PROPOSED CMRL STATION BOUNDARY
- BLOCK BOUNDRY
- FIELD BOUNDRY
- ROAD AND STREET BOUNDRY

CLIENT :

CHENNAI METRO RAIL LIMITED

Admin Building, CMRL Depot,
Poonamllee High Road,
Koyambedu, Chennai - 600 107.
Ph: 044-23792000 , Fax: 044-23792200.
Email- chennaimetrorail@gmail.com

SURVEY CONSULTANT :

Prime Meridian Surveys Private Limited.,

New No. 68/6,(Old No. 63/6),
Madhangi Apartment, Jones Road,
Saidapet, Chennai - 600 015.
Ph: 044-23813668 , Fax: 044-23813669.
Email - meridiansurveys@gmail.com

GENERAL NOTES :

1. ALL DIMENSIONS ARE IN METER. UNLESS OTHERWISE NOTED.

This drawing is the property of Chennai Metro Rail Limited and must not be passed to any person or body not authorised by us to receive it not be copied or otherwise made use either in full or in part by such person or body without our prior permission in writing.

REV.	DATE	DESCRIPTION

DRO - CMRL

DRAWN: R.P.S

CHECKED : G.N.K

CHENNAI METRO RAIL PROJECT PHASE - II

TITLE : 17.ALWARTHIRU NAGAR

SHEET NO: 1 of 1

SHEET SIZE: A1

DRAWING NAME: LAND PLAN SCHEDULE

SCALE: 1 : 1000

DRAWING NUMBER: PMSPL/CMRL PII/COR 4/LPS/COM/17

DRAWN DATE: 21 - 02 - 2019